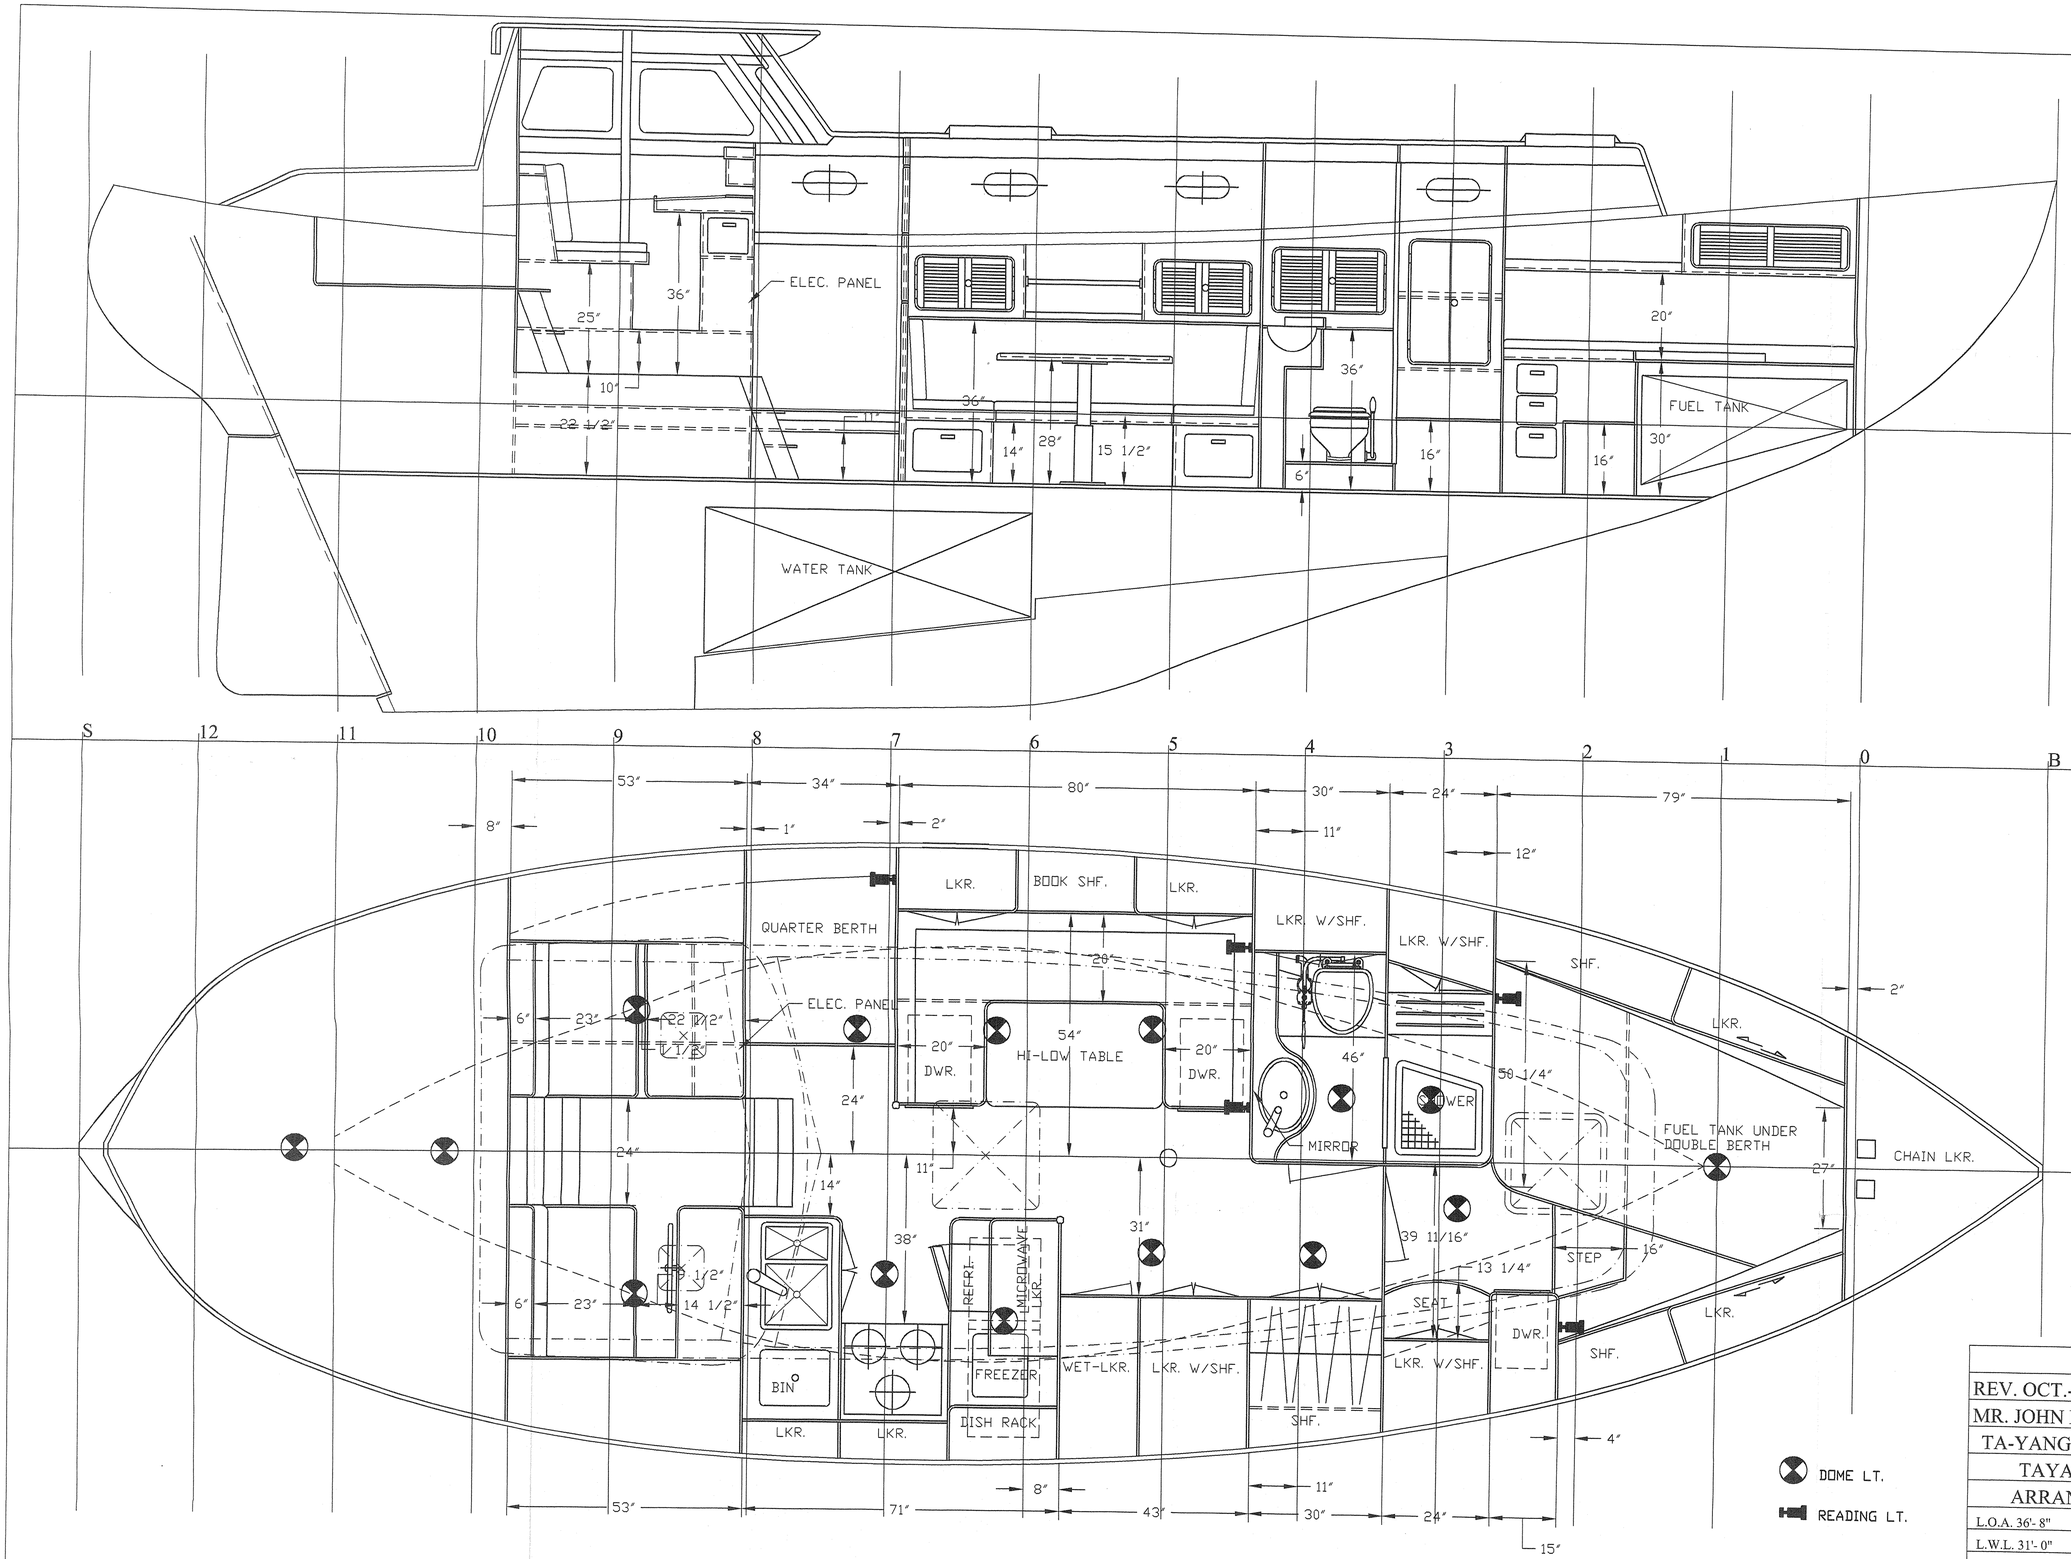

REV. OCT.-14-2002		
MR. JOHN LEWIS		
TA-YANG YACHT BUILDING CO., LTD,		
TAYANA-37 LILOT HOUSE		
ARRANGEMENT & PS. PROFILE		
L.O.A. 36'- 8"	BEAM 11'- 6"	SAIL 942
L.W.L. 31'- 0"	DRAFT. 5'-8"	DISP TONS
SCALE 3/4"=1'-0"	DRAWN BY TSAI	